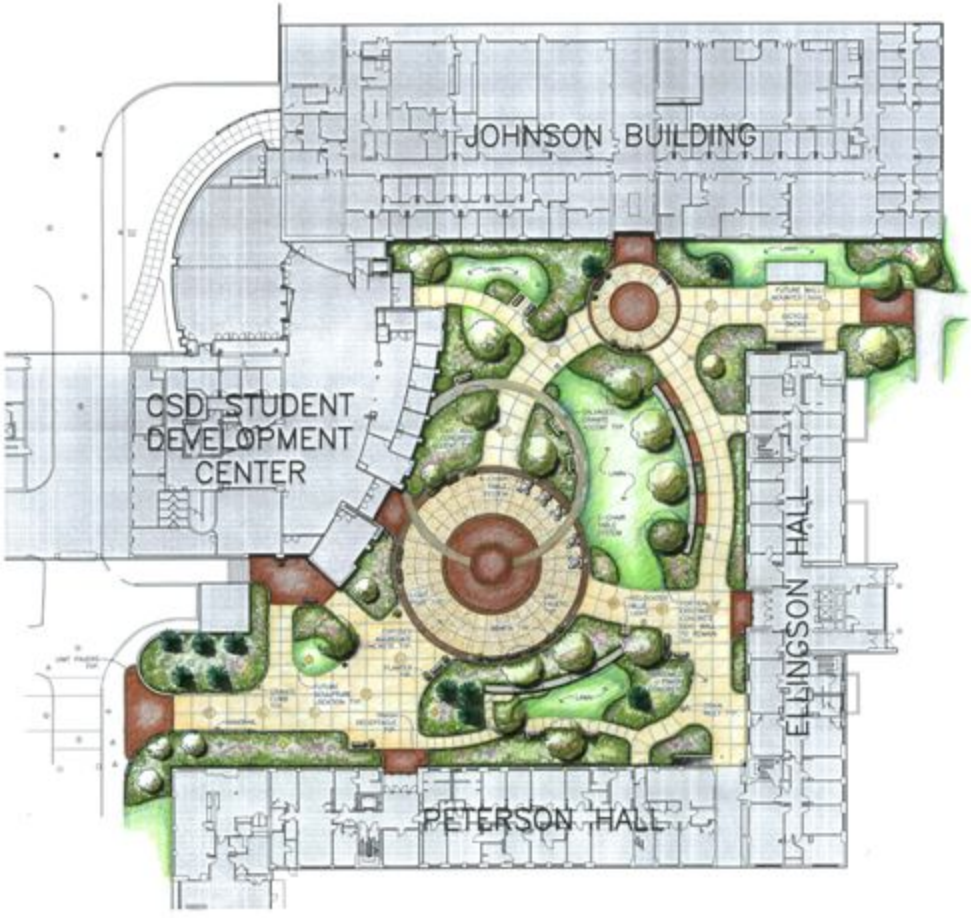

LEGEND

- UNIT PAVERS
- EXPOSED AGGREGATE FINISH CONCRETE PAVEMENT
- BROOMED FINISH CONCRETE PAVEMENT
- EXPOSED AGGREGATE FINISH CONCRETE PAVEMENT ACCENT
- GRANITE CURBING
- DRAIN INLET IN PAVED AREA
- DRAIN INLET IN LAWN OR PLANTING BED
- PVC DRAINAGE BOOM
- LIGHT POST
- RELOCATED BLUE LIGHT AND TELEPHONE
- BICYCLE RACK
- TRASH RECEPTACLE
- PLANTER
- 3-CHAIR TABLE SYSTEM
- 4-CHAIR TABLE SYSTEM
- BENCH
- FUTURE SCULPTURE LOCATION
- PLANTING
- HAND RAIL

SCALE: 1" = 30'

THIS ORIGINAL DRAWING D SIZE

KEY PLAN

BAYER ASSOCIATES

Consultant Project Information
Drawn By MHR Checked By MHR
Proj Mgr MHR Proj # ____
CADD File RITfrionquad.dwg

Drawing Issue Date
April 26, 2006

Approval Signatures & Dates
Consultant ____ Date ____
Consultant ____ Date ____
Owner ____ Date ____
Client ____ Date ____

Architect/Engineering Stamps

R I T
Rochester Institute of Technology
Design & Construction Svcs
Rochester, NY 14623

RIT Building Name
CSD Student Dev. Cent.

RIT Building No.
55

RIT Project Manager
Ted Weymouth

Project Area
CSD Student Dev. Cent.

Project Name
Frionn Quad. Renovations
RIT Project No. 044405

Revisions

No	Date	By	Description

Sheet Title
Site Plan

Sheet Number
1